
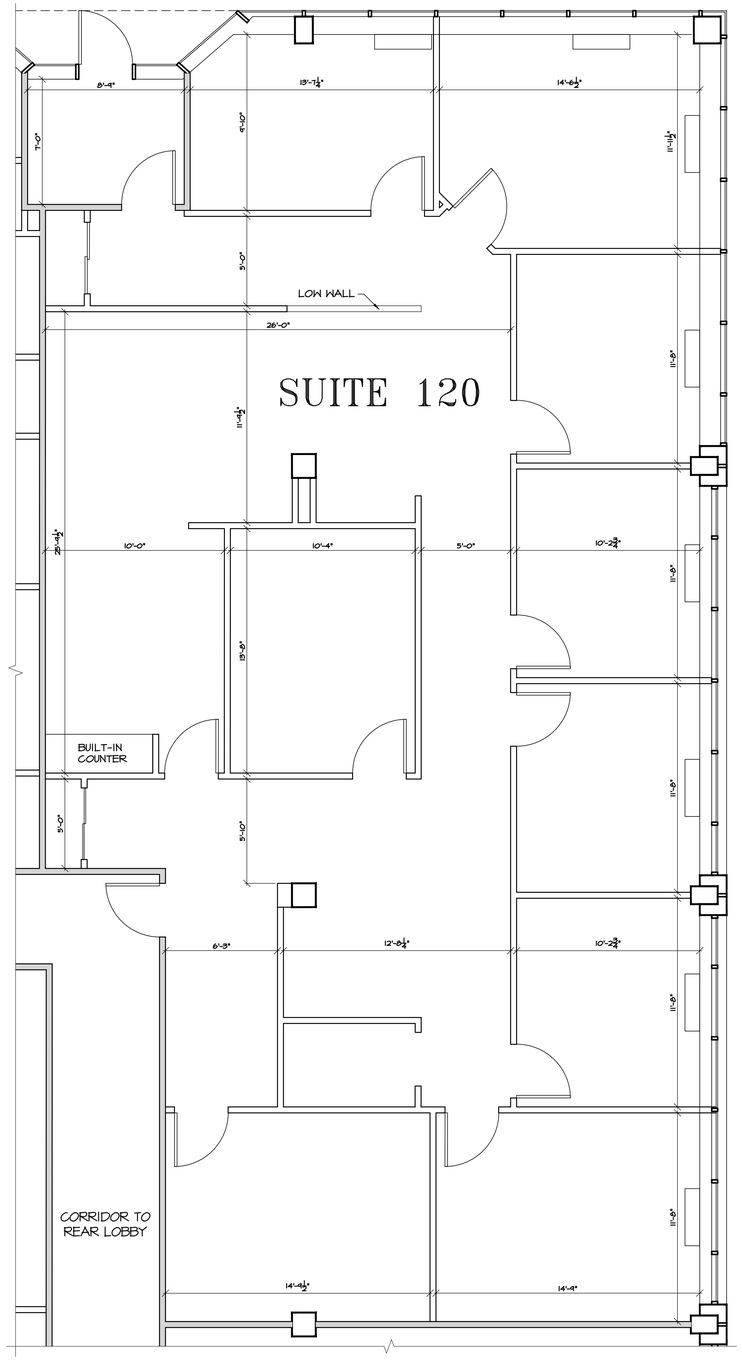


A SUITE 120 FLOOR PLAN

Scale: 1/4" = 1'-0"

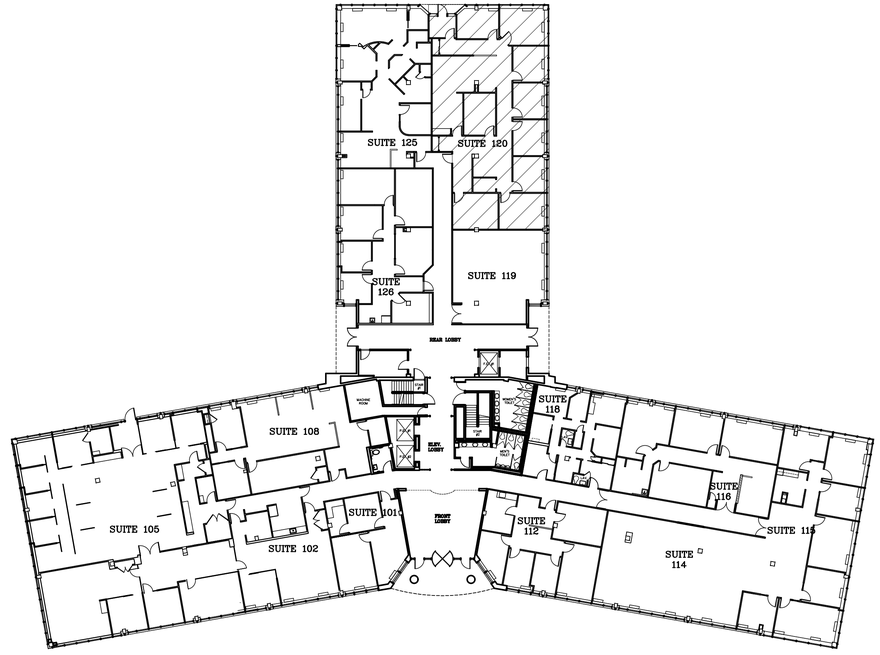

1 FIRST FLOOR SUITE LOCATION PLAN

Scale: N.T.S.

GC CONSULTANTS
ARCHITECTURE & PLANNING
208 ROUTE 109, SUITE 208, FARMINGDALE, NY 11735
TEL.: 631-393-6805 FAX: 631-393-6808
E-MAIL: GCCONSULTANTSPC@GMAIL.COM

REVISIONS			REVISIONS		
NO.	DATE	REMARKS	NO.	DATE	REMARKS

THESE PLANS ARE AN INSTRUMENT OF SERVICE AND ARE THE PROPERTY OF THE ARCHITECT. INFRINGEMENTS WILL BE PROSECUTED.

CONTRACTOR SHALL VERIFY ALL FIELD CONDITIONS AND DIMENSIONS AND BE RESPONSIBLE FOR FIELD FIT AND QUALITY OF WORK. NO ALLOWANCES SHALL BE MADE IN BEHALF OF THE CONTRACTOR FOR ANY ERRORS, OMISSIONS, NOR NEGLECT ON HIS PART.

EXISTING FLOOR LAYOUT PLAN FOR:

SUITE 120

LOCATED AT: 425 BROADHOLLOW ROAD
MELVILLE, NEW YORK 11747

OWNER: 425 MELVILLE, LLC
445 BROADHOLLOW ROAD
MELVILLE, NEW YORK 11747

DATE: 7-14-26

SCALE: AS NOTED

DRAWN: B.J.A.

JOB NO: 2670

FIRST FLOOR SUITE LOCATION PLAN, SUITE 120 FLOOR PLAN

DRAWING NO.

A-1.0