
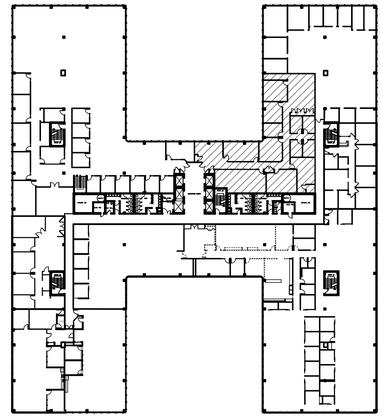


1 THIRD FLOOR SUITE LOCATION PLAN

Scale: N.T.S.

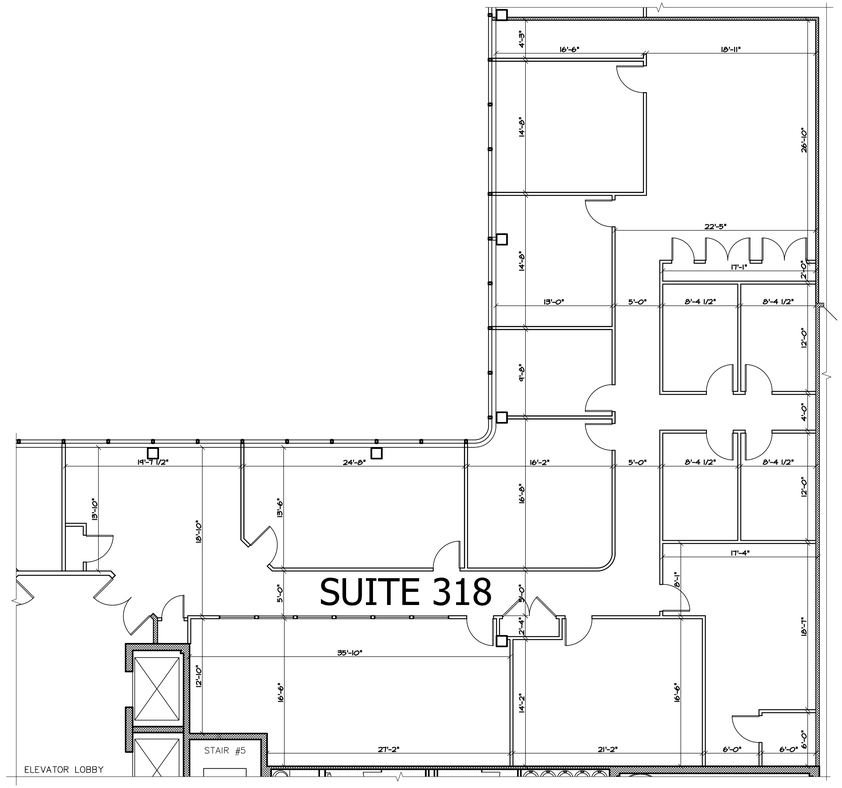

A SUITE 318 FLOOR PLAN

Scale: 1/8" = 1'-0"

GC CONSULTANTS
ARCHITECTURE & PLANNING
208 ROUTE 109, SUITE 208, FARMINGDALE, NY 11735
TEL.: 631-393-6805 FAX: 631-393-6808
E-MAIL:GCCONSULTANTSPC@GMAIL.COM

ISUED			REVISIONS		
NO.	DATE	REMARKS	NO.	DATE	REMARKS

THESE PLANS ARE AN INSTRUMENT OF SERVICE AND ARE THE PROPERTY OF THE ARCHITECT, INFRINGEMENTS WILL BE PROSECUTED.

CONTRACTOR SHALL VERIFY ALL FIELD CONDITIONS AND DIMENSIONS AND BE RESPONSIBLE FOR FIELD FIT AND QUALITY OF WORK. NO ALLOWANCES SHALL BE MADE IN BEHALF OF THE CONTRACTOR FOR ANY ERRORS, OMISSIONS, NOR NEGLECT ON HIS PART.

SUITE LAYOUT FOR:

SUIT 318

445 MELVILLE LLC.

445 BROADHOLLOW ROAD
MELVILLE, NEW YORK 11747

DATE: 7-13-2026

SCALE: AS NOTED

DRAWN: B.J.A.

JOB NO: 2653

SUITE 318 LAYOUT PLAN

DRAWING NO.

A-1.0