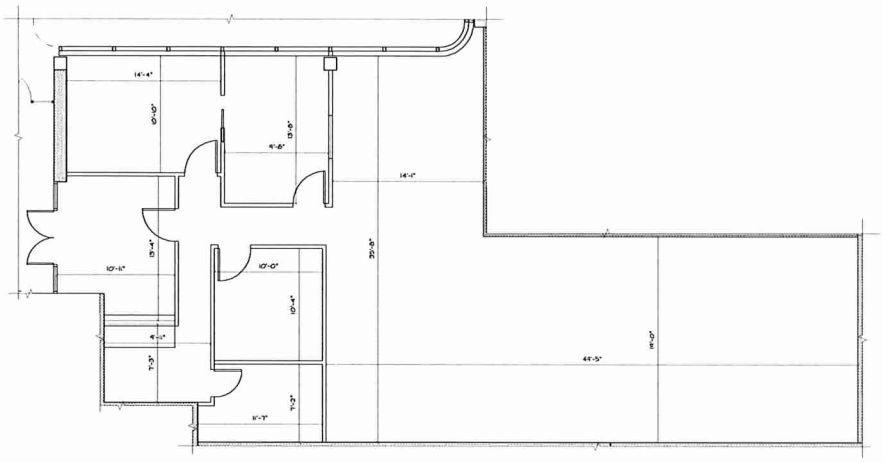

A SUITE CL-19 FLOOR PLAN

Scale: 1/4" = 1'-0"

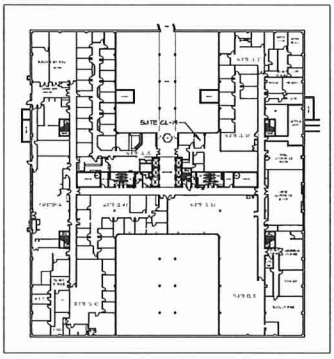

B CONCOURSE LEVEL KEY PLAY

Scale: N.T.S.

GC GRAMMAS CONSULTANTS
ARCHITECTURE & ENGINEERING
208 ROUTE 109, SUITE 208, FARMINGDALE, NY 11735
TEL.: 631-393-6805 FAX: 631-393-6808
E-MAIL: NCDC @ AOL.COM

REVISIONS			REVISIONS		
NO.	DATE	REMARKS	NO.	DATE	REMARKS

THESE PLANS ARE AN INSTRUMENT OF SERVICE AND ARE THE PROPERTY OF THE ARCHITECT. REPRODUCTIONS WILL BE PROHIBITED.

CONTRACTOR SHALL VERIFY ALL FIELD CONDITIONS AND DIMENSIONS AND BE RESPONSIBLE FOR FIELD FIT AND QUALITY OF WORK. NO ALLOWANCES SHALL BE MADE IN BEHALF OF THE CONTRACTOR FOR ANY ERRORS, OMISSIONS, NOR NEGLECT ON HIS PART.

EXISTING SUITE LAYOUT FOR:

SUITE CL-19

445 MELVILLE LLC.
445 BROADHOLLOW ROAD
MELVILLE, NEW YORK 11747

DATE:	1-4-21
SCALE:	AS NOTED
DRAWN:	C.A.S
JOB NO.	2080

CONCOURSE LEVEL KEY PLAN, SUITE CL-19 FLOOR PLAN

DRAWING NO.

A-0.0