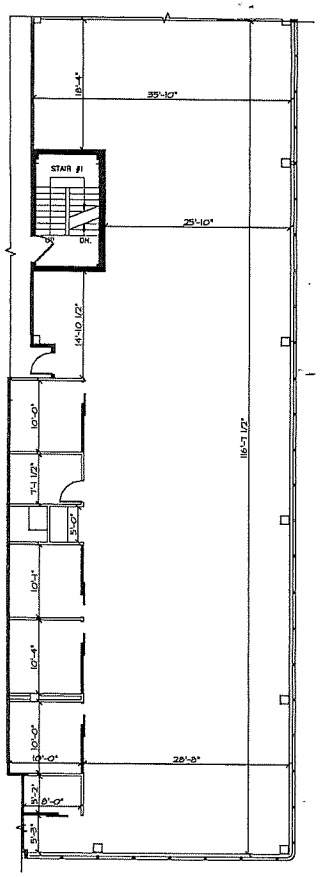

A SUITE 315 FLOOR PLAN

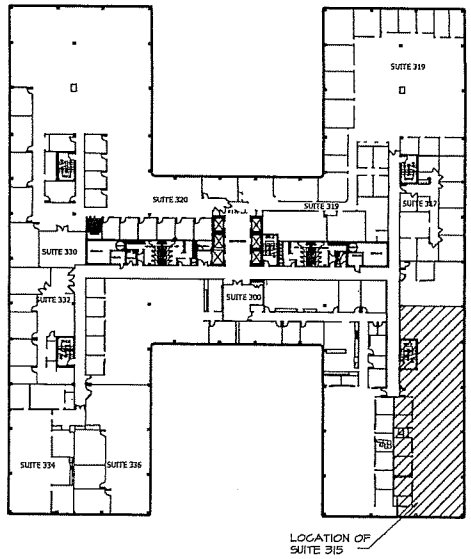

1 THIRD FLOOR SUITE LOCATION PLAN

Scale: N.T.S.

GC GRAMMAS CONSULTANTS
ARCHITECTURE & ENGINEERING
208 ROUTE 109, SUITE 208, FARMINGDALE, NY 11735
TEL.: 631-393-6805 FAX: 631-393-6808
E-MAIL: NCDC@AOL.COM

REVISIONS			REVISIONS		
NO.	DATE	REMARKS	NO.	DATE	REMARKS

THESE PLANS ARE AN INSTRUMENT OF SERVICE AND ARE THE PROPERTY OF THE ARCHITECT. INFRINGEMENTS WILL BE PROSECUTED.

CONTRACTOR SHALL VERIFY ALL FIELD CONDITIONS AND DIMENSIONS AND BE RESPONSIBLE FOR FIELD FIT AND QUALITY OF WORK. NO ALLOWANCES SHALL BE MADE IN BEHALF OF THE CONTRACTOR FOR ANY ERRORS, OMISSIONS, NOR NEGLECT ON HIS PART.

PROPOSED SUITE LAYOUT FOR:
WEBSITE
SUITE 315
445 MELVILLE LLC.
445 BROADHOLLOW ROAD
MELVILLE, NEW YORK 11747

DATE: 5-15-24
SCALE: AS NOTED
DRAWN: C.A.S
JOB NO: 2335

THIRD FLOOR SUITE LOCATION PLAN, SUITE 315 FLOOR PLAN

DRAWING NO.
A-1.0